REVISION INFO

DATE	
##/##/00	*

REVISIONS

	NAME	LIC. No.
##/##/01	RICHARD A. MORALLE, PLS.	25863
04/15/04	PETER R. AVAKIAN, P.L.S.	28142
01/10/05	PETER R. AVAKIAN, P.L.S.	28142
10/20/06	PETER R. AVAKIAN, P.L.S.	28142
02/6/13	PETER R. AVAKIAN, P.L.S.	28142

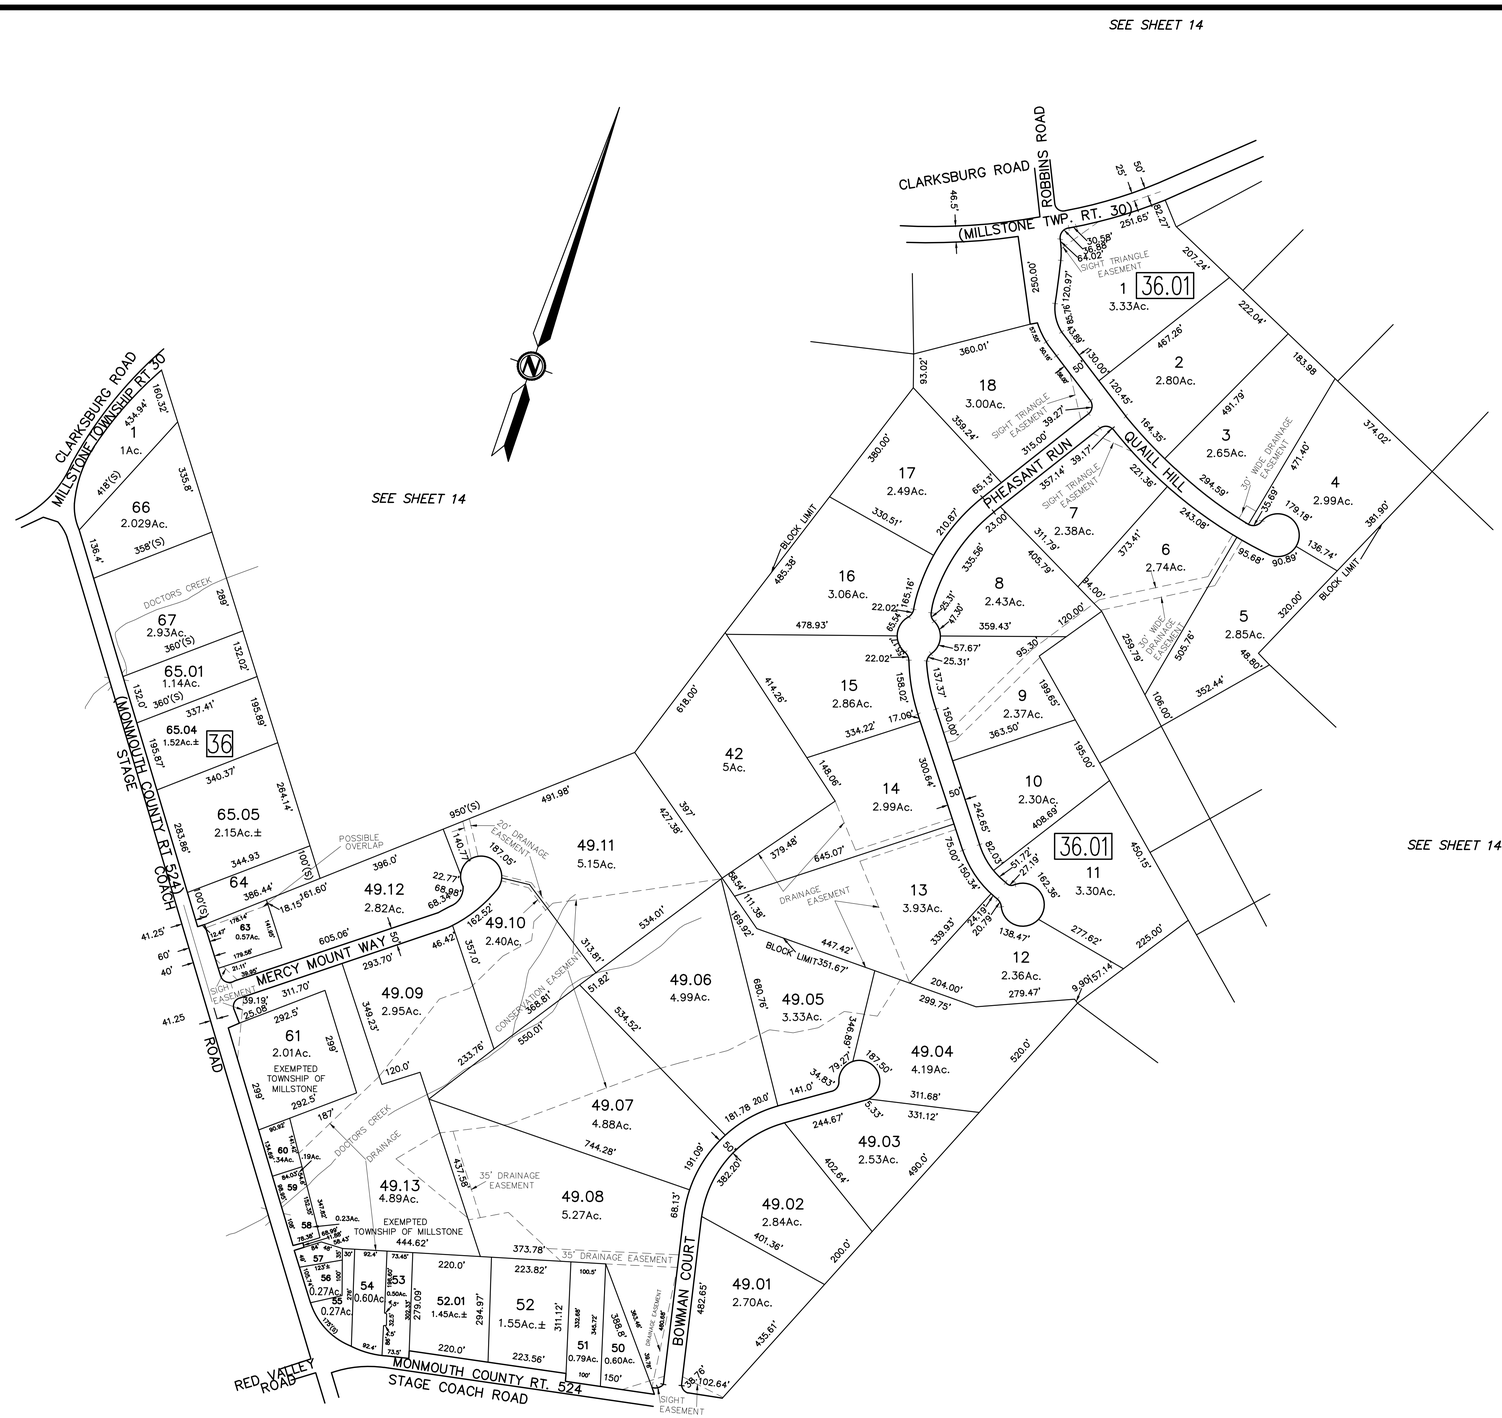

TAX MAP

TOWNSHIP OF MILLSTONE

MONMOUTH COUNTY, NEW JERSEY

SCALE 1" = 200' DEC. 1987

PREPARED BY
BAY POINTE ENGINEERING ASSOCIATES, INC.
304 HAWTHORNE AVE.–P.O. BOX 1244
POINT PLEASANT BEACH, NEW JERSEY

LEGEND

1	BLOCK NUMBER	(S)– SCALED DIMENSION OR AREA
3	PARCEL NUMBER	(D)– DEED DIMENSION OR AREA
		5– DEVELOPMENT LOT NUMBER