## REVISIONS

| | NAME | LIC. No. |
|---|---|---|
| 04/30/02 | RICHARD A. MORALLE, PLS. | 25863 |
| 11/30/03 | RICHARD A. MORALLE, PLS. | GB25863 |
| 04/15/04 | PETER R. AVAKIAN, P.L.S. | 28142 |
| 09/15/05 | PETER R. AVAKIAN, P.L.S. | 28142 |
| 10/20/06 | PETER R. AVAKIAN, P.L.S. | 28142 |
| 01/25/08 | PETER R. AVAKIAN, P.L.S. | 28142 |
| 09/11/08 | PETER R. AVAKIAN, P.L.S. | 28142 |
| 1/2/09 | PETER R. AVAKIAN, P.L.S. | 28142 |
| 12/29/10 | PETER R. AVAKIAN, P.L.S. | 28142 |
| 1/13/12 | PETER R. AVAKIAN, P.L.S. | 28142 |
| 2/6/13 | PETER R. AVAKIAN, P.L.S. | 28142 |
| 1/26/18 | PETER R. AVAKIAN, P.L.S. | 28142 |
| 1/21/19 | PETER R. AVAKIAN, P.L.S. | 28142 |
| 10/21/19 | PETER R. AVAKIAN, P.L.S. | 28142 |
| 11/12/20 | PETER R. AVAKIAN, P.L.S. | 28142 |

## REVISION INFO

| DATE | |
|---|---|
| 04/29/02 | REVISED BLOCK 54, LOT 6 – ACREAGE |
| 11/06/03 | MINOR SUBDIVISION – BL 53, L 3 / NEW LOTS 3.04 & 3.05 |

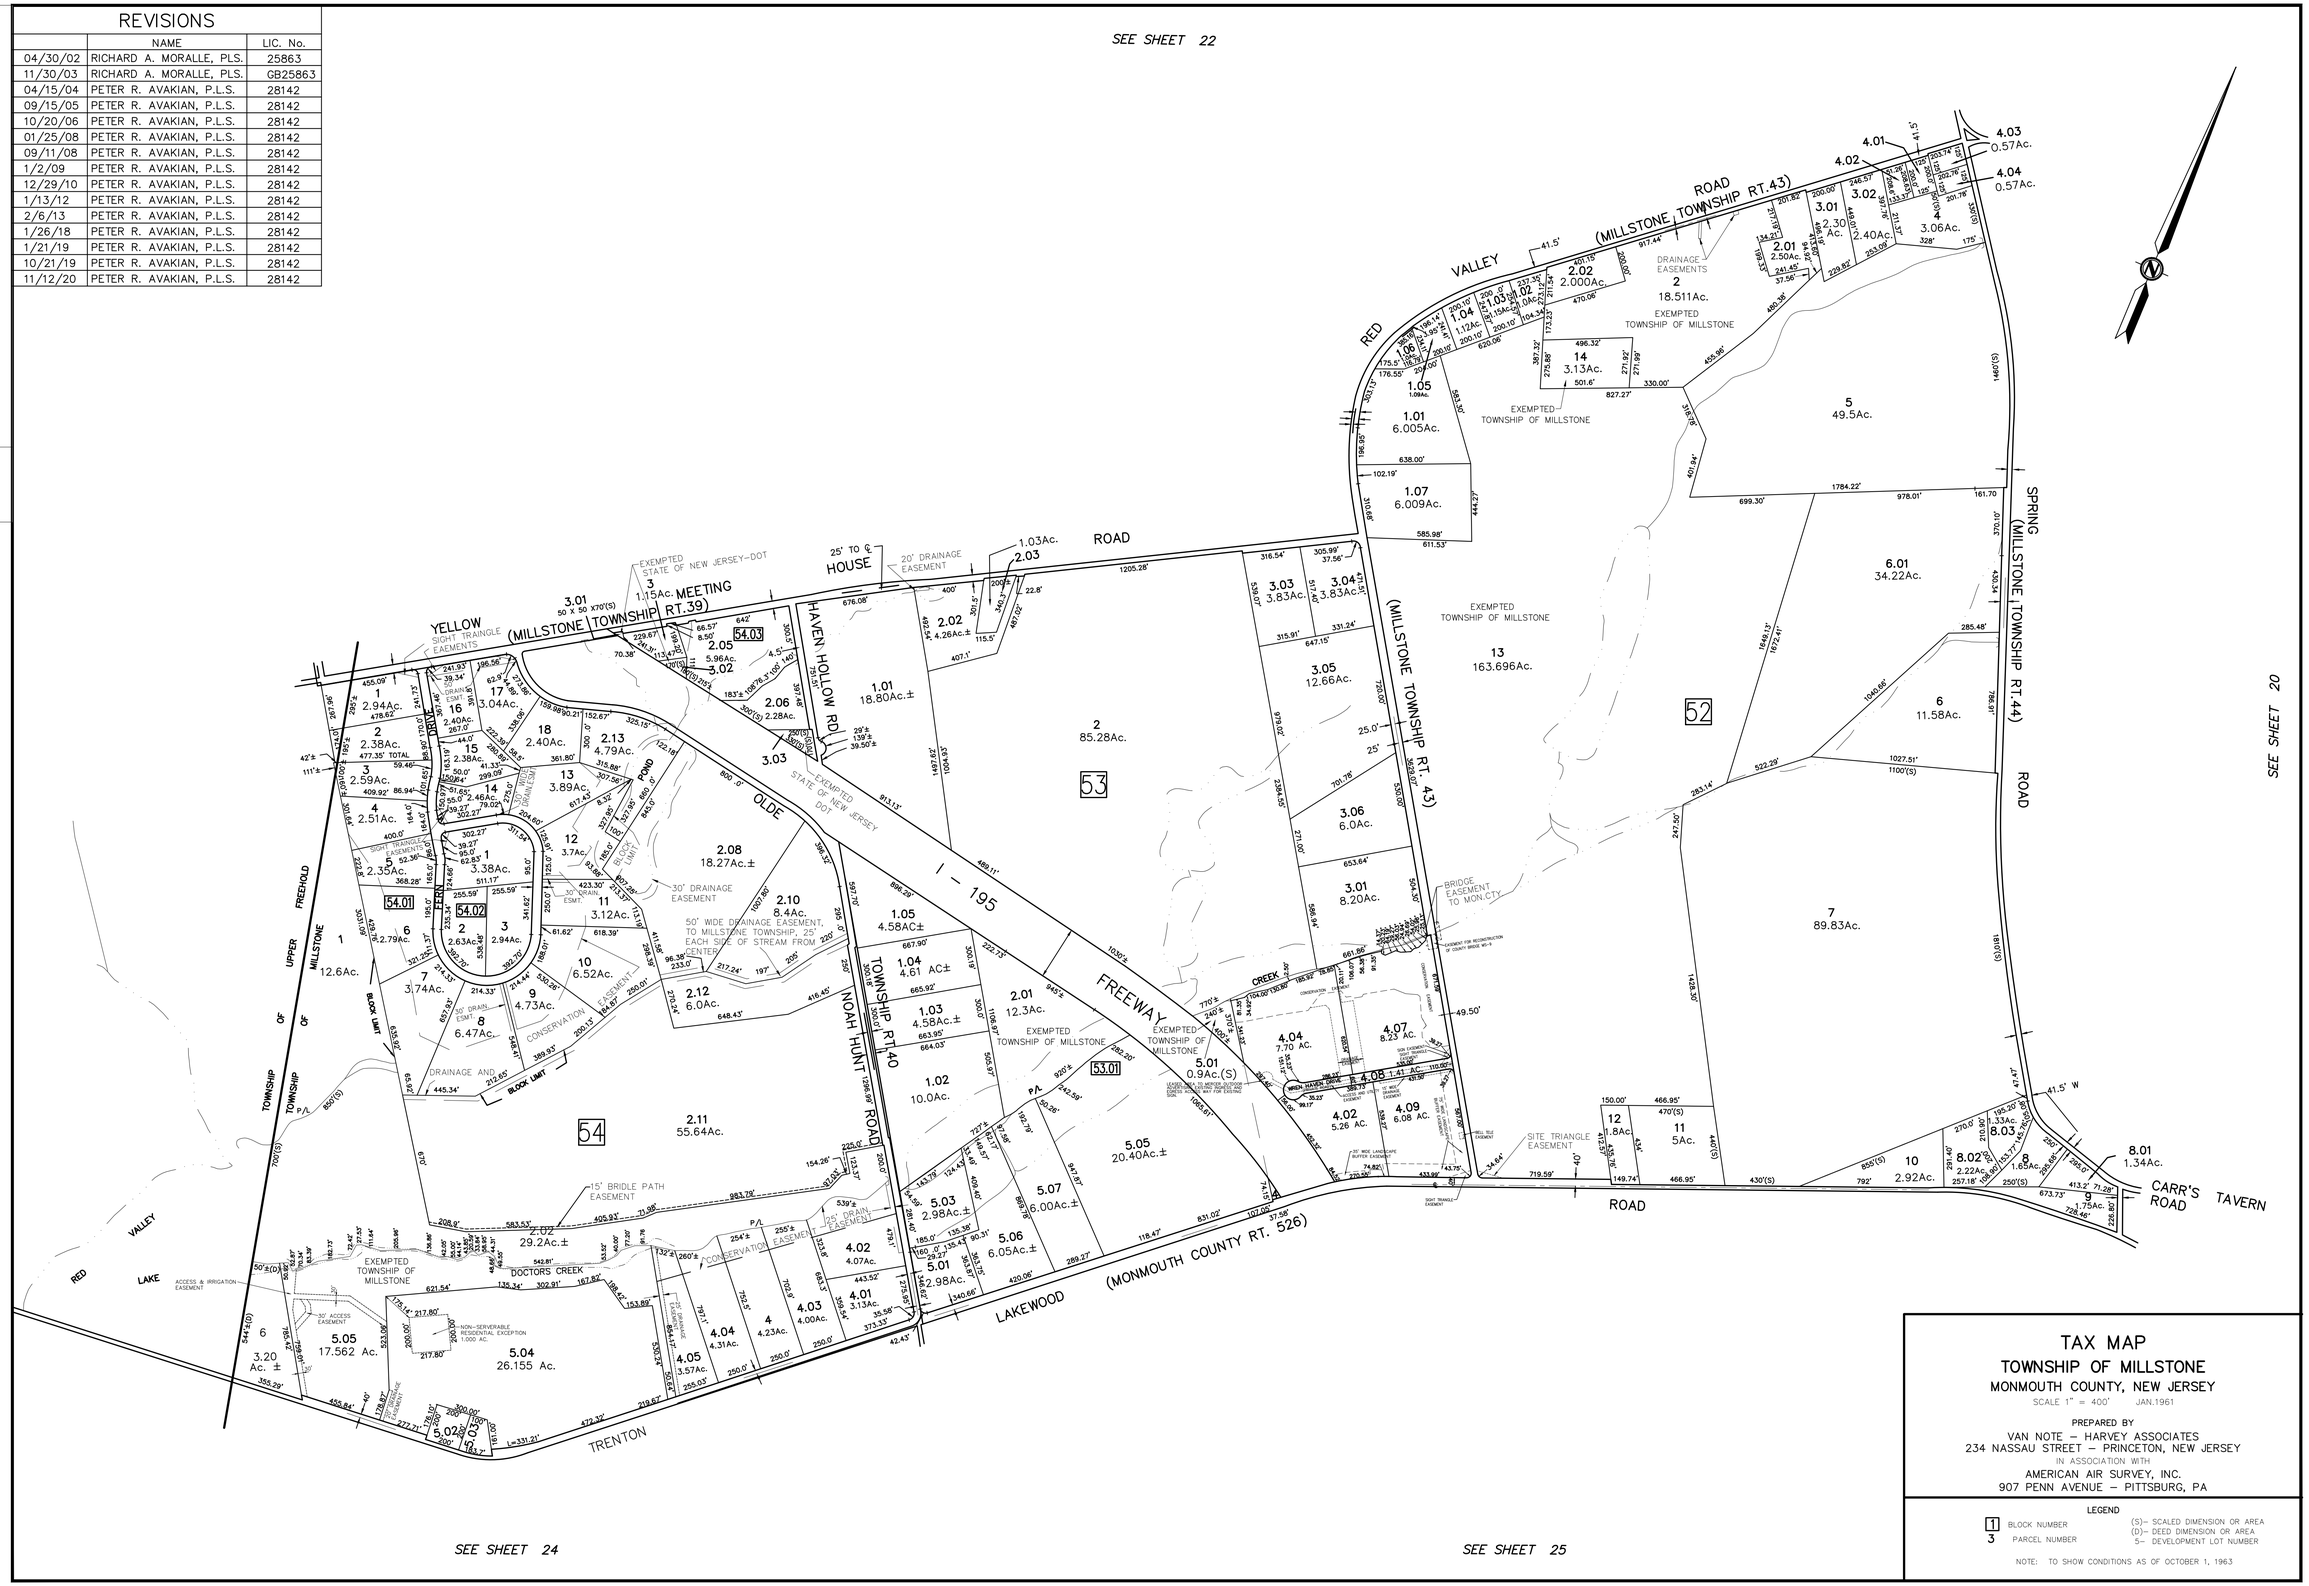


# TAX MAP

## TOWNSHIP OF MILLSTONE

MONMOUTH COUNTY, NEW JERSEY

SCALE 1" = 400' JAN.1961

PREPARED BY

VAN NOTE – HARVEY ASSOCIATES
234 NASSAU STREET – PRINCETON, NEW JERSEY

IN ASSOCIATION WITH

AMERICAN AIR SURVEY, INC.
907 PENN AVENUE – PITTSBURG, PA

### LEGEND

1 BLOCK NUMBER
3 PARCEL NUMBER

(S)– SCALED DIMENSION OR AREA
(D)– DEED DIMENSION OR AREA
5– DEVELOPMENT LOT NUMBER

NOTE: TO SHOW CONDITIONS AS OF OCTOBER 1, 1963